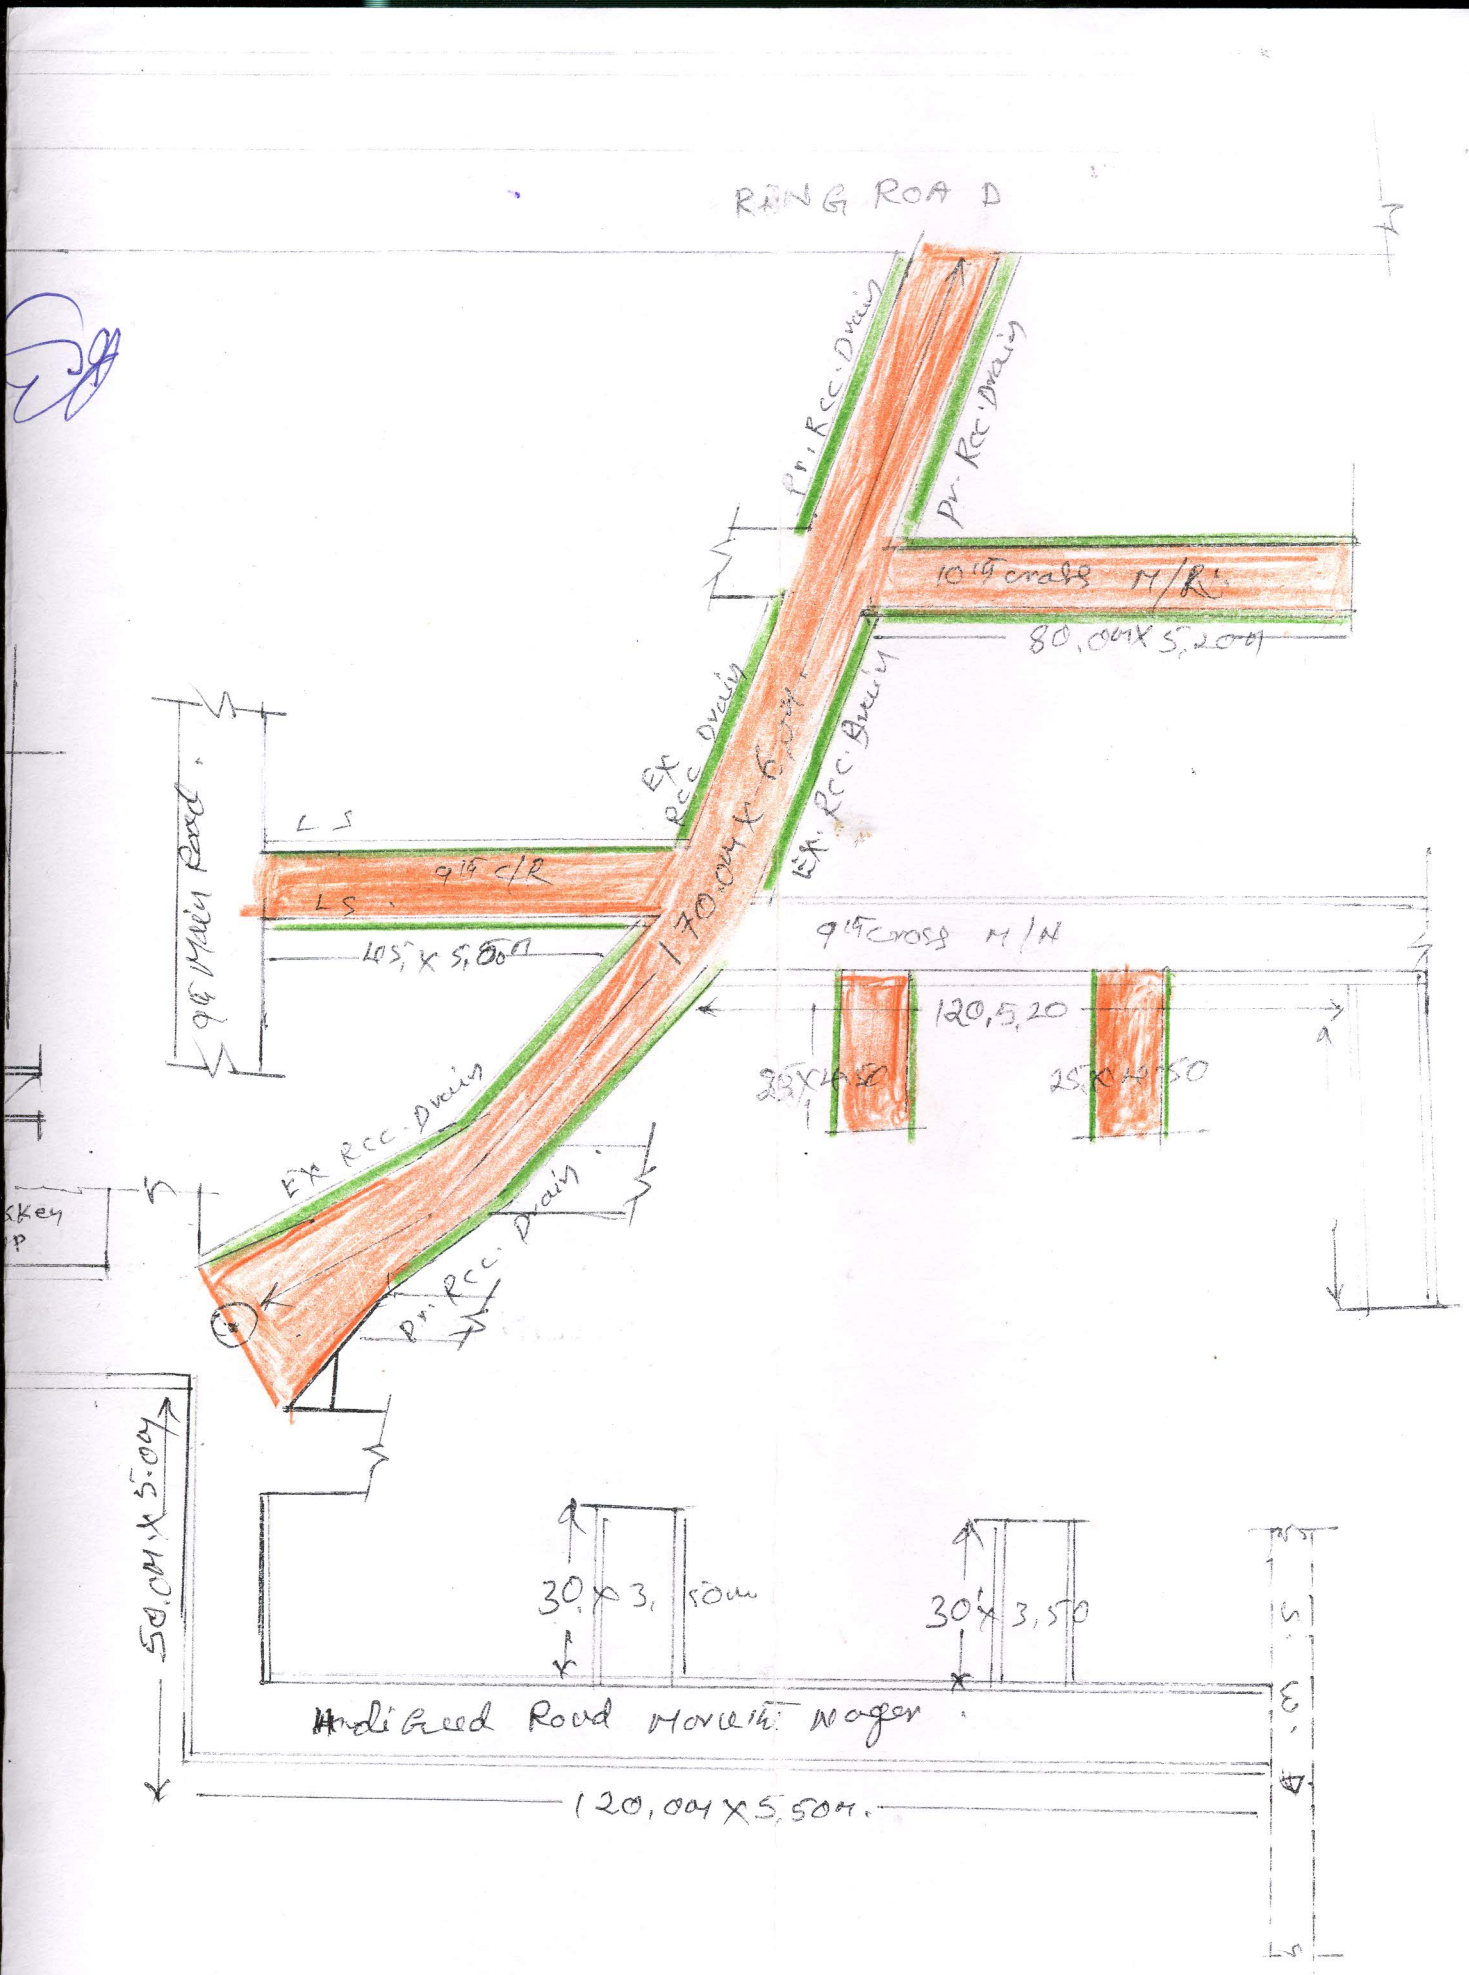
RING ROAD
Pr. RCC. Drain
Pr. RCC. Drain
10'9" cross M/R
80.00M X 5.20M
EX. RCC. Drain
EX. RCC. Drain
170.00M X 5.50M
L S
9'9" C/R
L S
105.5 X 5.50M
9'9" Main Road
9'9" Cross M/R
120.5.20
25 X 4.50
25 X 4.50
EX RCC. Drain
Pr. RCC. Drain
50.CM X 5.00M
30' X 3.50M
30' X 3.50
Modified Road Marking Wager
120.00M X 5.50M.
L S

Badrappa Lay out To RING Road.

Mouli Nagar Main Road.

INDEX

Pro Posed. C C Road

EX. U.S. Drain For De shifting

D. Ka madhu sudhan.

Assistant Executive Engineer.
Kodigehalli Sub Division,
Yelahanka Zone, B.B.M.P..
Bangalore.